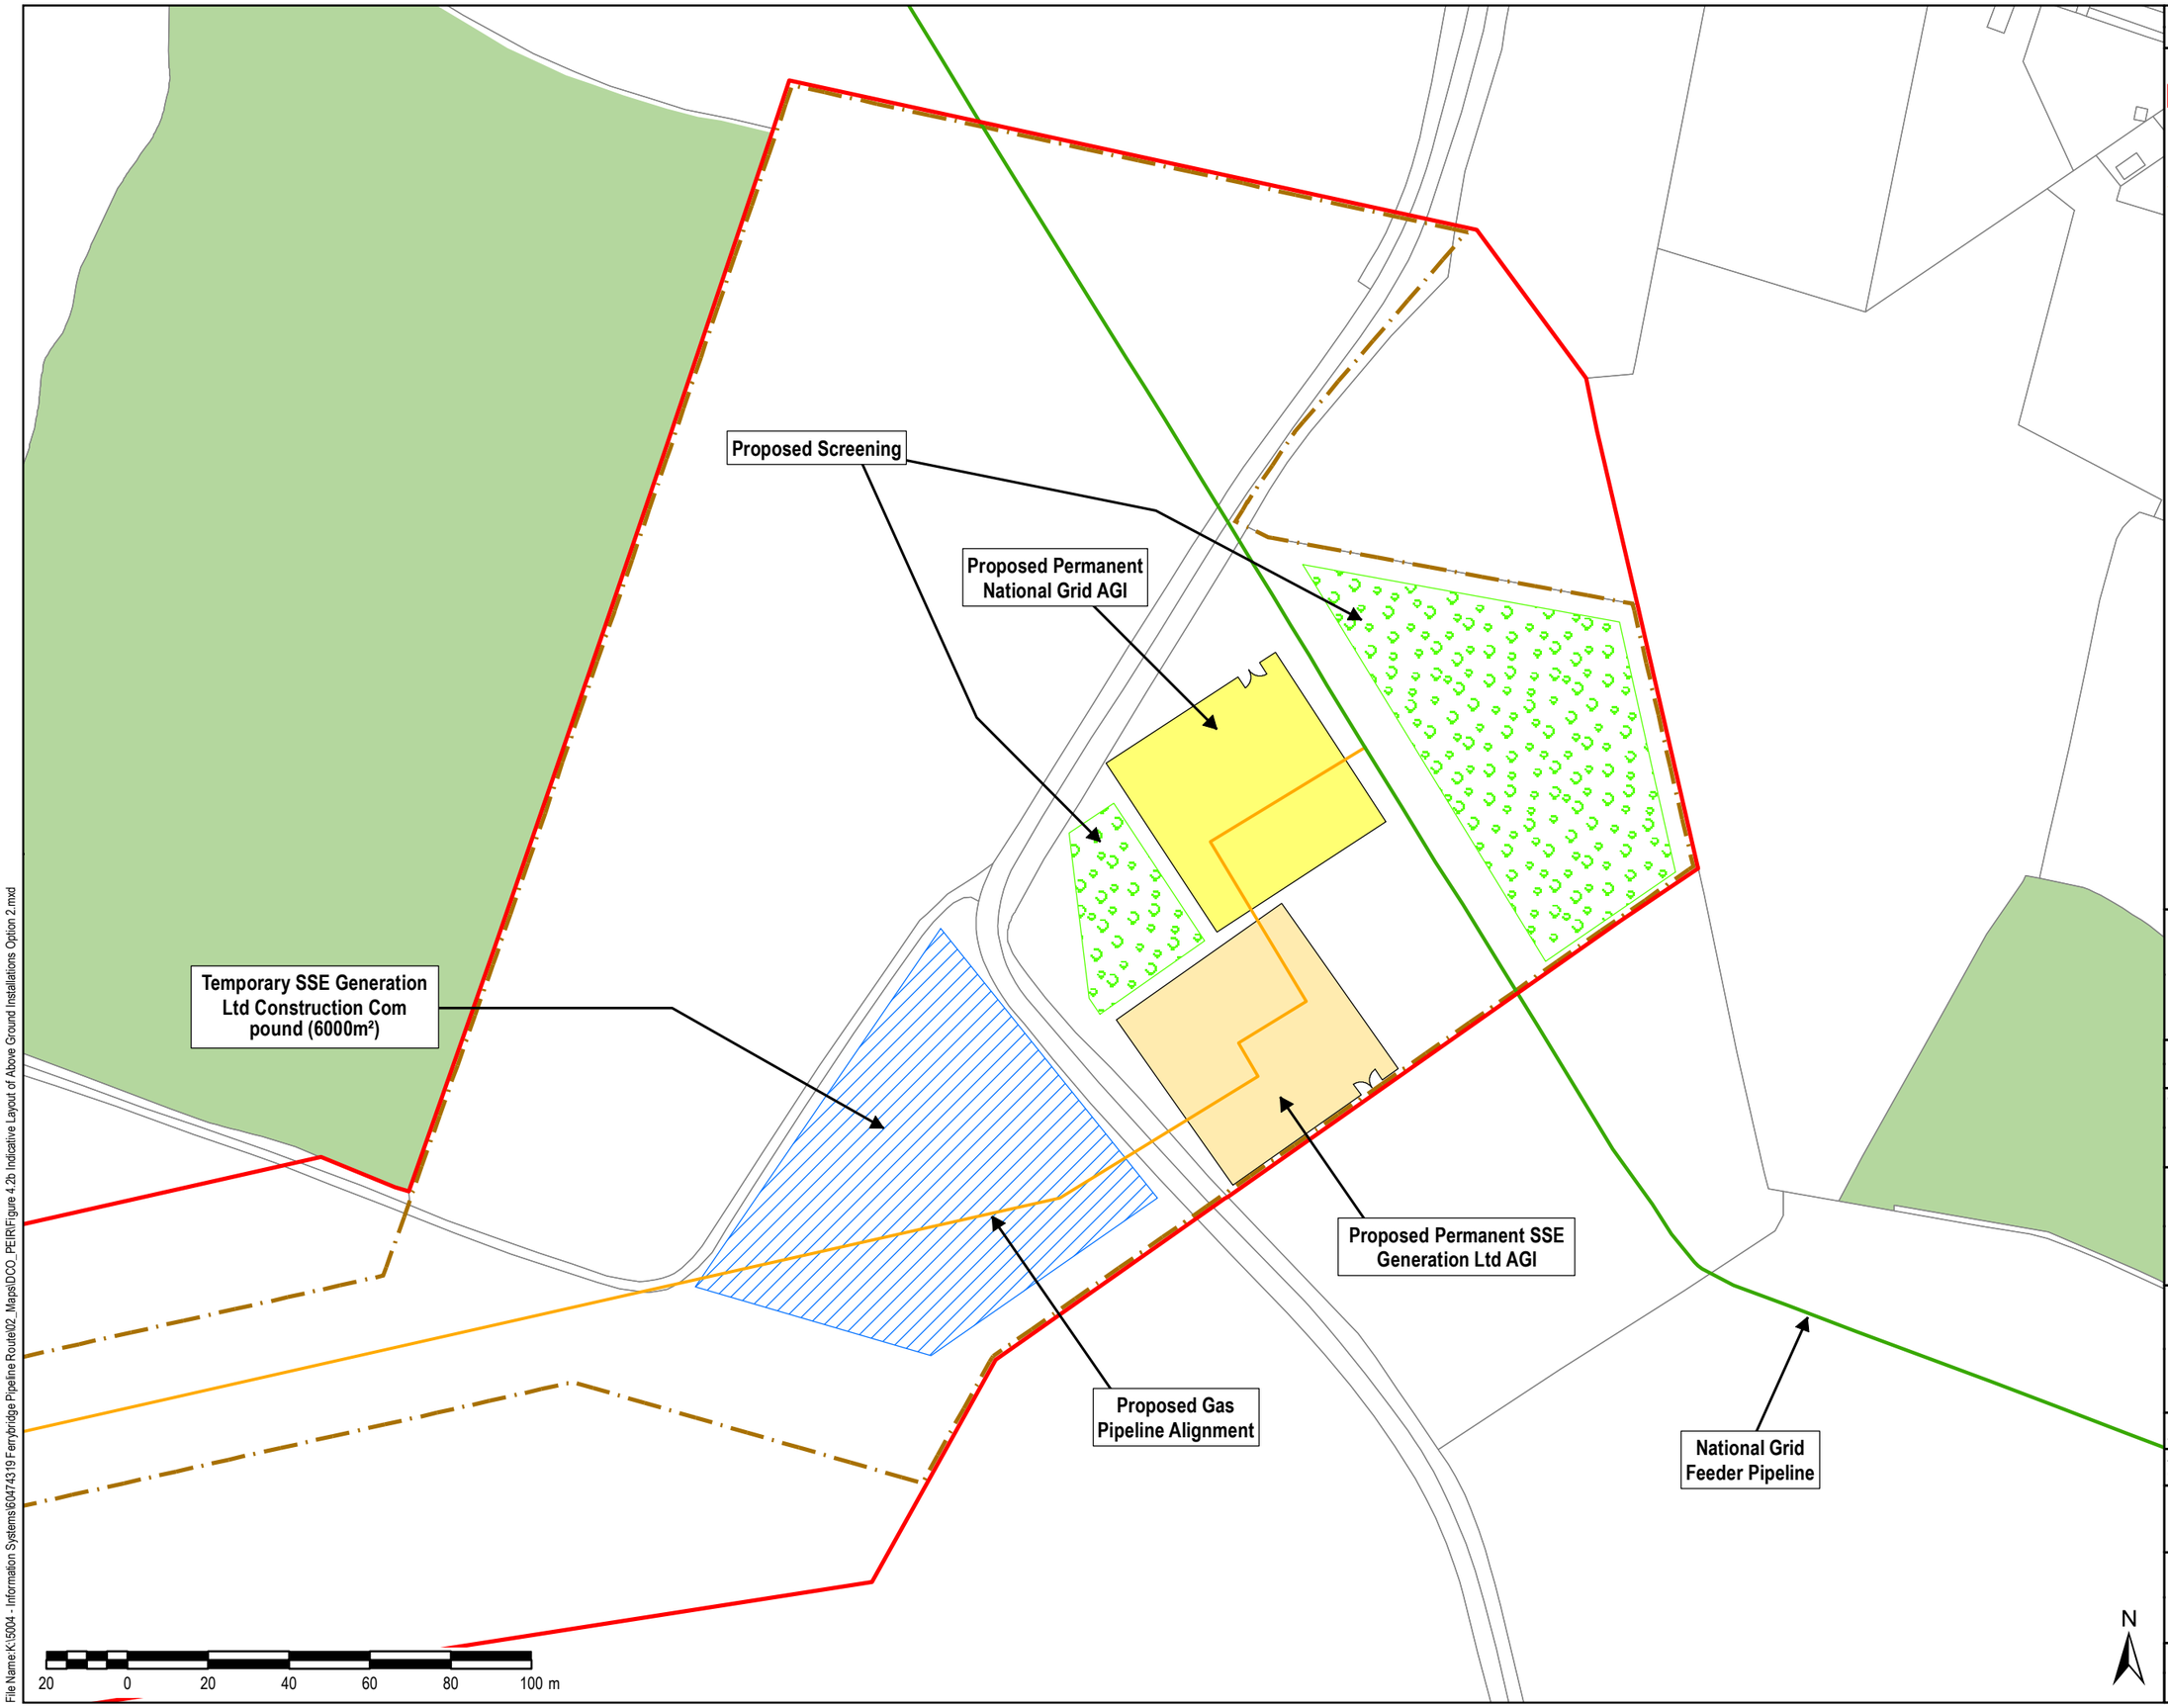

THIS DRAWING IS TO BE USED ONLY FOR THE PURPOSE OF ISSUE THAT IT WAS ISSUED FOR AND IS SUBJECT TO AMENDMENT

LEGEND

- Red Line Boundary
- National Grid Feeder Pipeline
- Construction Corridor
- Proposed Gas Pipeline Alignment
- Existing Woodland
- Proposed Permanent SSE Generation Ltd AGI Pro-posed Permanent National Grid AGI
- Proposed Screening
- Temporary SSE Generation Ltd Construction Compound (6000m²)

Copyright
Reproduced from Ordnance Survey digital map data © Crown copyright 2018. All rights reserved. Licence number 0100031673.

Purpose of Issue
PEI REPORT

Client
SSE GENERATION LTD.

Project Title
FERRYBRIDGE CCGT

Drawing Title
INDICATIVE LAYOUT OF ABOVE GROUND INSTALLATIONS OPTION 2

Drawn	Checked	Approved	Date
JW	CN	MS	25/10/2018

AECOM Internal Project No.	Scale @ A3
60474319	1:1,500

THIS DOCUMENT HAS BEEN PREPARED PURSUANT TO AND SUBJECT TO THE TERMS OF AECOM'S APPOINTMENT BY ITS CLIENT. AECOM ACCEPTS NO LIABILITY FOR ANY USE OF THIS DOCUMENT OTHER THAN BY ITS ORIGINAL CLIENT OR FOLLOWING AECOM'S EXPRESS AGREEMENT TO SUCH USE, AND ONLY FOR THE PURPOSES FOR WHICH IT WAS PREPARED AND PROVIDED.

AECOM
Midpoint
Alençon Link, Basingstoke
Hampshire, RG21 7PP
Telephone (01256) 310200
Fax (01256) 310201
www.aecom.com

Drawing Number
FIGURE 4.2B

Rev

File Name:K:\5004 - Information Systems\60474319 Ferrybridge Pipeline Route\02_Maps\DCO_PEIR\Figure 4.2b Indicative Layout of Above Ground Installations Option 2.mxd